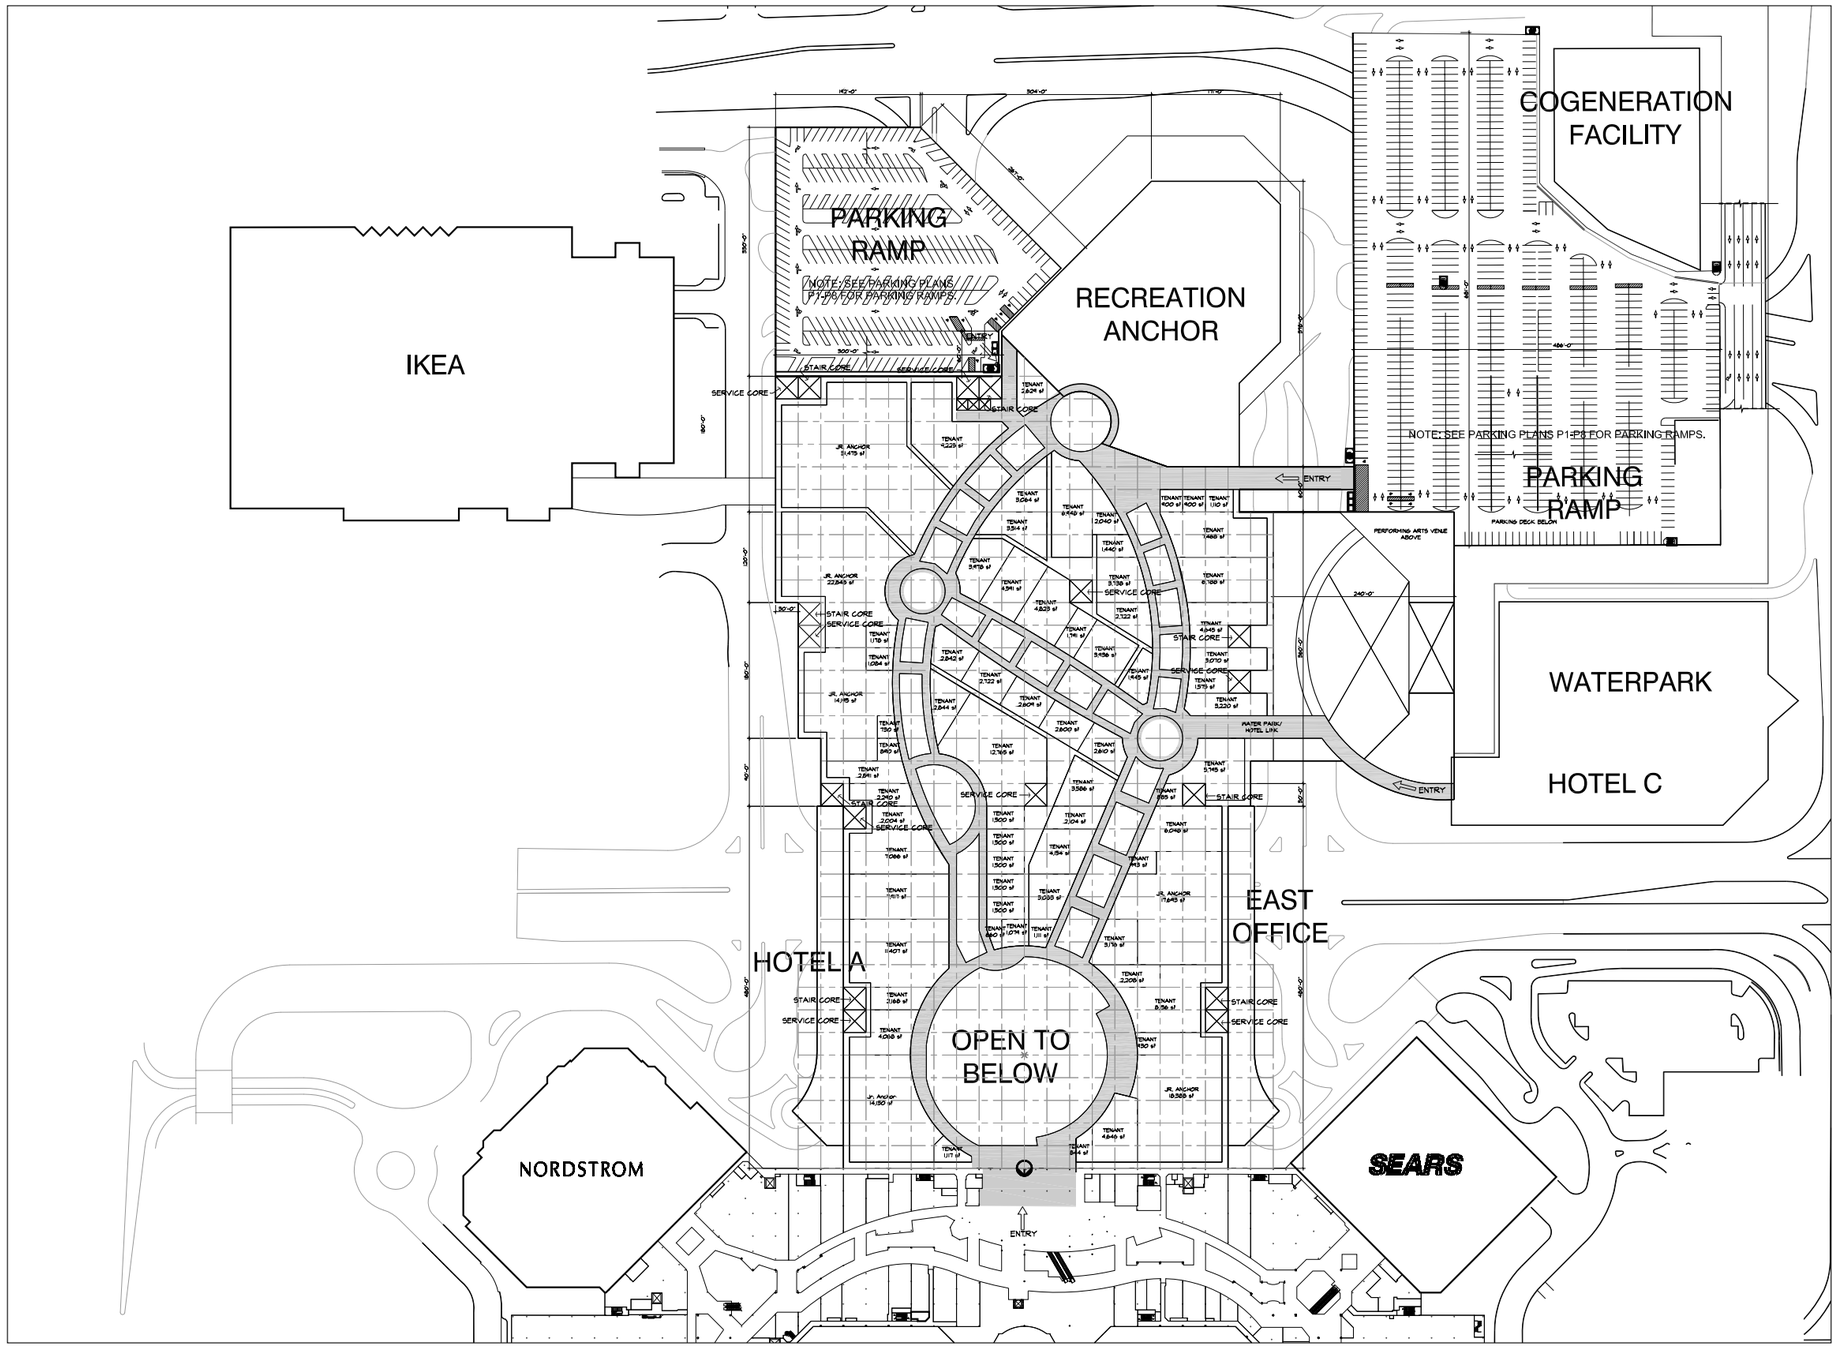

THIRD FLOOR PLAN (EL = 860'-0")
1/A203 1" = 60'-0"

KKE architects
KKE Architects, Inc.
300 first avenue north
minneapolis, mn 55401
(612) 339-4200
FAX (612) 342-9267
www.kke.com
minneapolis las vegas pasadena irvine

I hereby certify that this plan, specification, or report was prepared by me or under my direct supervision, and that I am a duly Licensed Architect under the laws of the State of Minnesota.

Printed Name: _____
Signature: _____
Date: _____ License #: _____

No.	Date	Revision Description
	4/10/06	PDP SUBMITTAL
	5/1/06	REVISED PDP SUBMITTAL

No.	Date	Revision Description

MALL OF AMERICA EXPANSION
CITY OF BLOOMINGTON, MINNESOTA
MALL OF AMERICA

Key Plan

NORTH

THIRD FLOOR PLAN

Project:	0508.164.21
Date:	April 10, 2006
Drawn by:	CK
Checked by:	DS

Drawing Number: A203

Copyright © 2006 by KKE Architects, Inc.

DRAWING FILE NAME: R:\2005\05-Construction-Management\164\CAD\21\PDP Submittal\PDP-A101.dwg
LAST TO: MARKMOSS, DAVIDSCHMIDT, CHRISTOPHERBRAUN, KEITHFOX, TERRYHOLT, TERRYHOLL, CHRISTOPHER, SCHMIDTA, TIMOT pdp